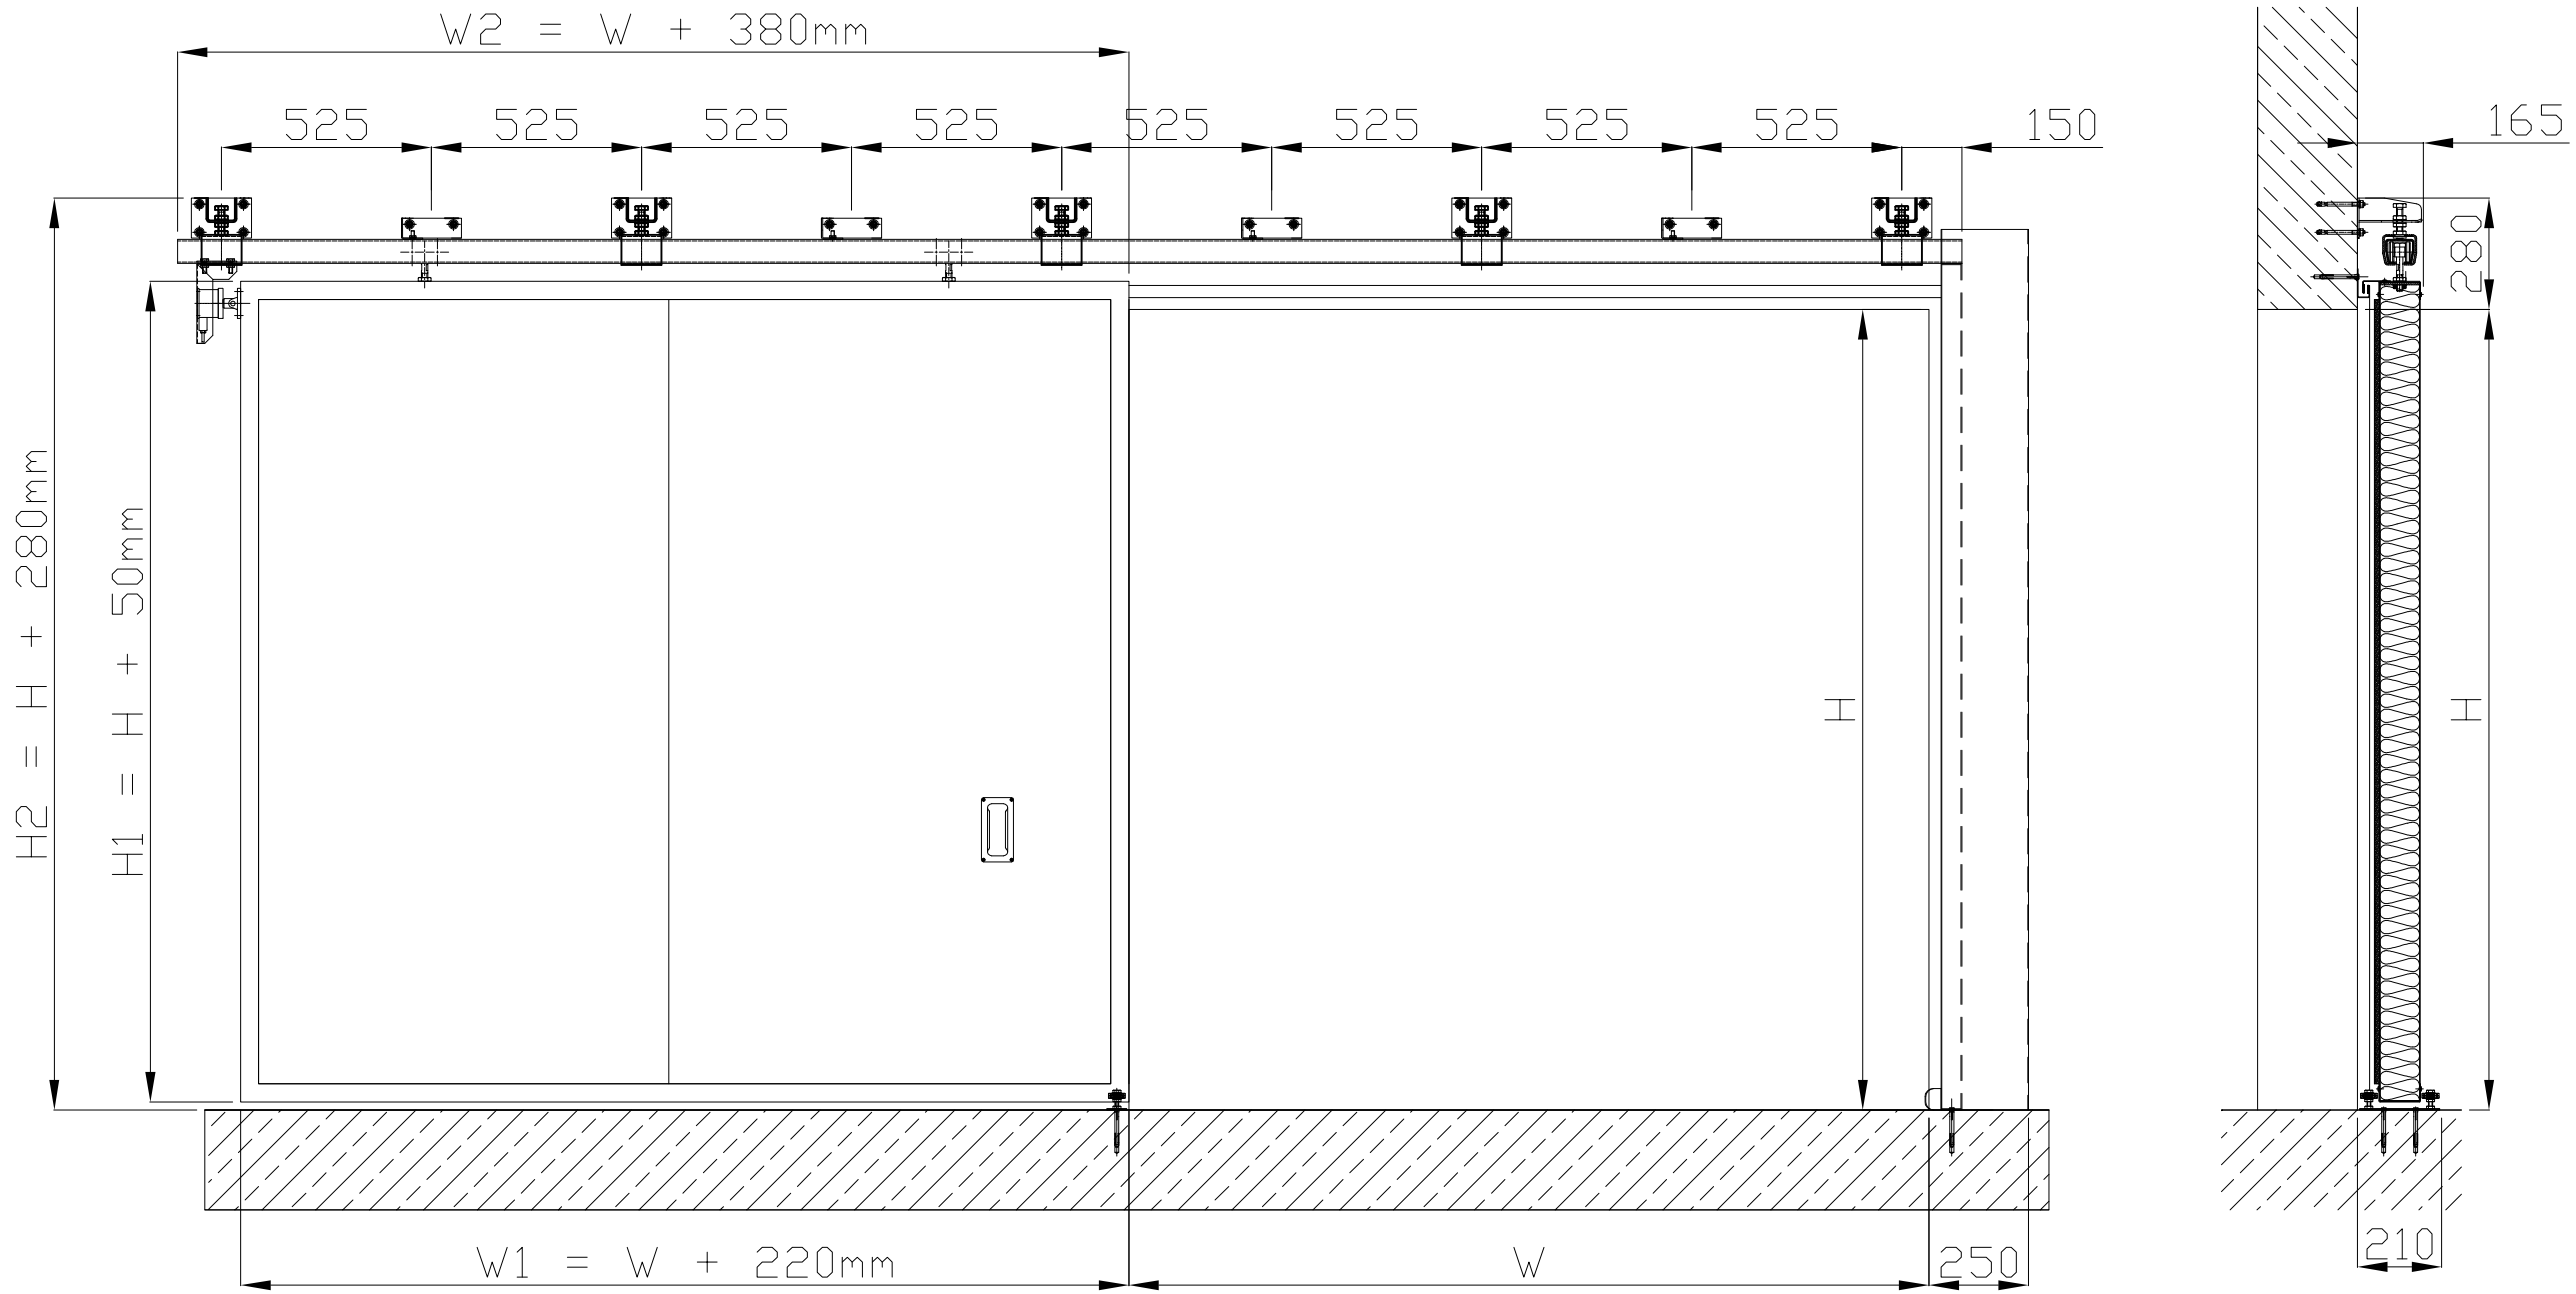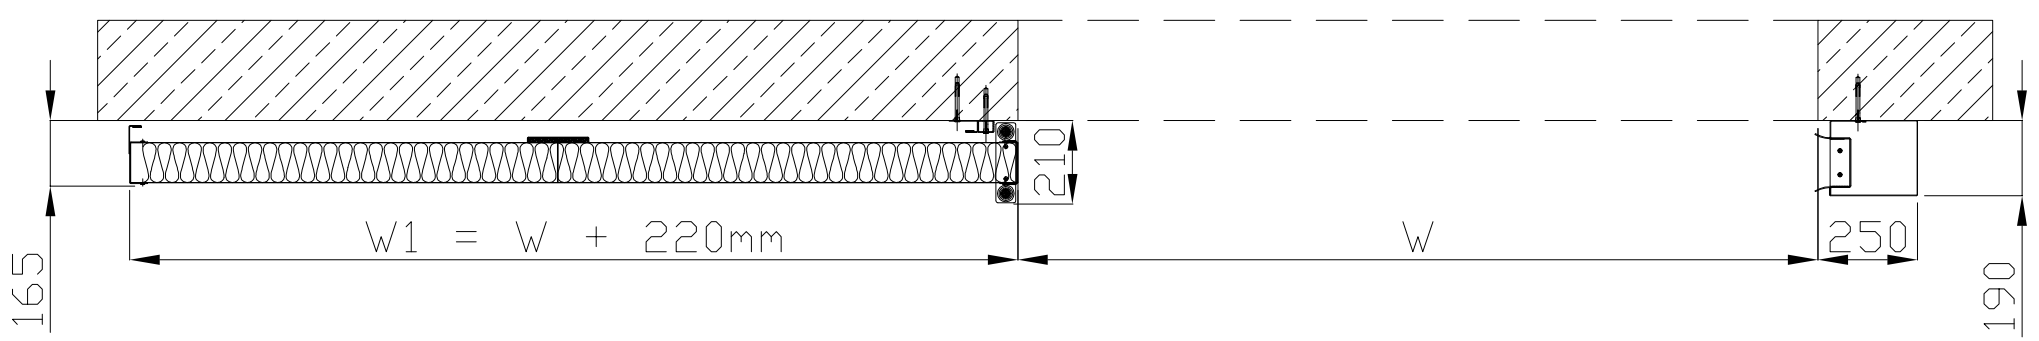CRF 60 VICTORIA EI 60 standard Fireproof sliding gate, closing to the right, counterweight in door-stop's side.
General building conditions.